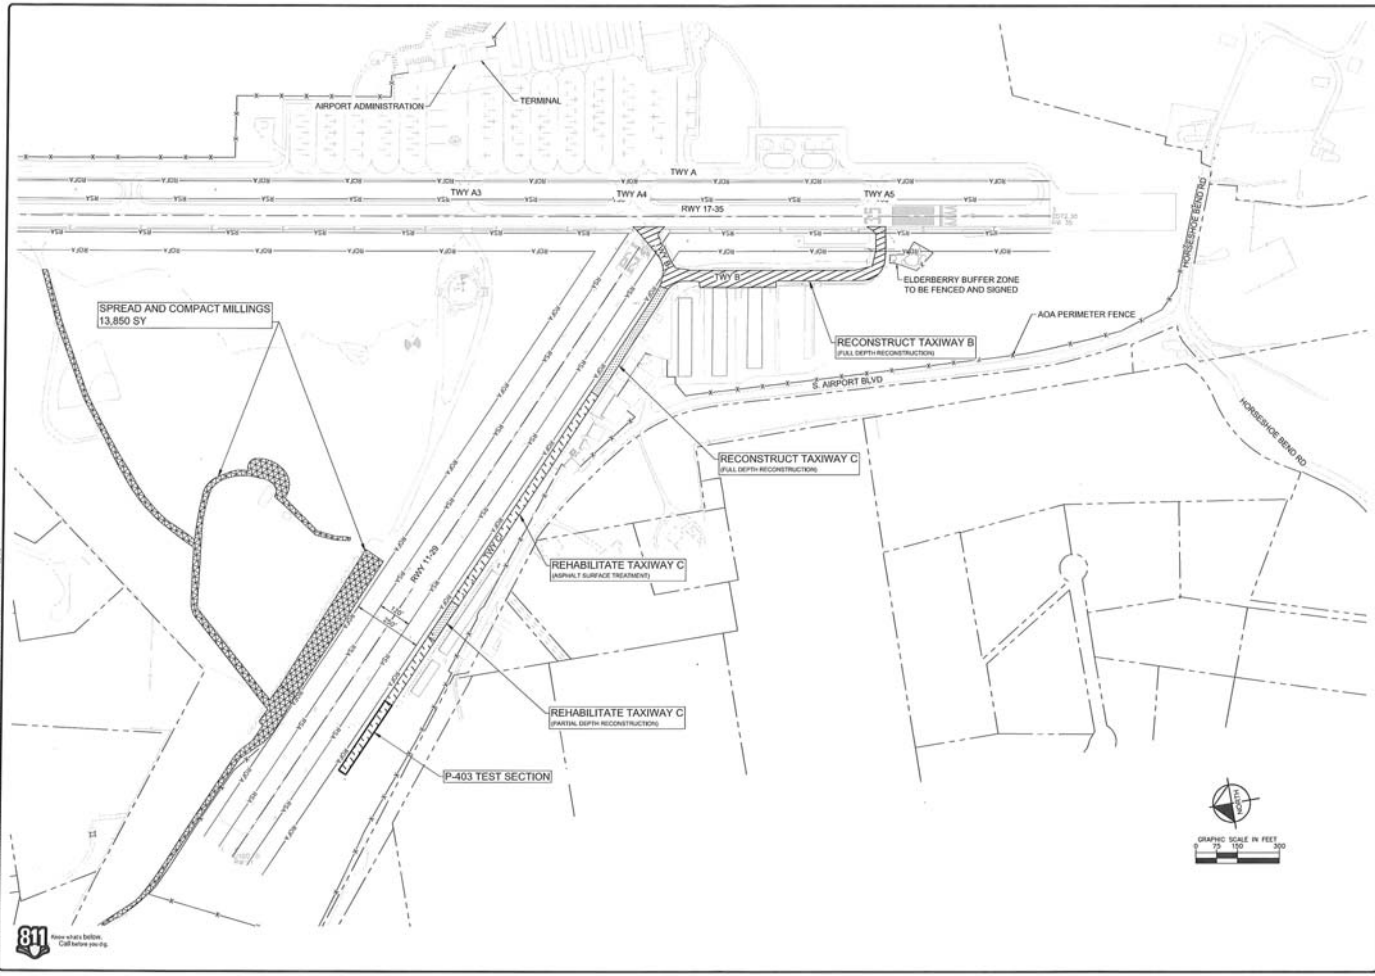

DRAWN BY: SAL DATE: 03/15/16
CHECKED BY: PM DATE: 03/15/16
RECORD DRAWING BY: DATE:

REVISION	DATE	DESCRIPTION	BY

APPROVED BY: DATE:
APPROVED BY: DATE:

TUOLUMNE COUNTY
COLUMBIA AIRPORT
10723 AIRPORT ROAD
COLUMBIA, CA 95310
PHONE: (209) 533-6600

PROJECT LAYOUT PLAN
COLUMBIA AIRPORT
TAXIWAY B AND C REHABILITATION

Kimley»Horn
765 THE CITY DRIVE #200
ORANGE, CA 92868
Ph: (714) 705-1330
© 2016 KIMLEY-HORN AND ASSOCIATES, INC.

BY:
DATE:
SHEET NO.
4 OF 35 SHEETS
KHA JOB NO. 094903001